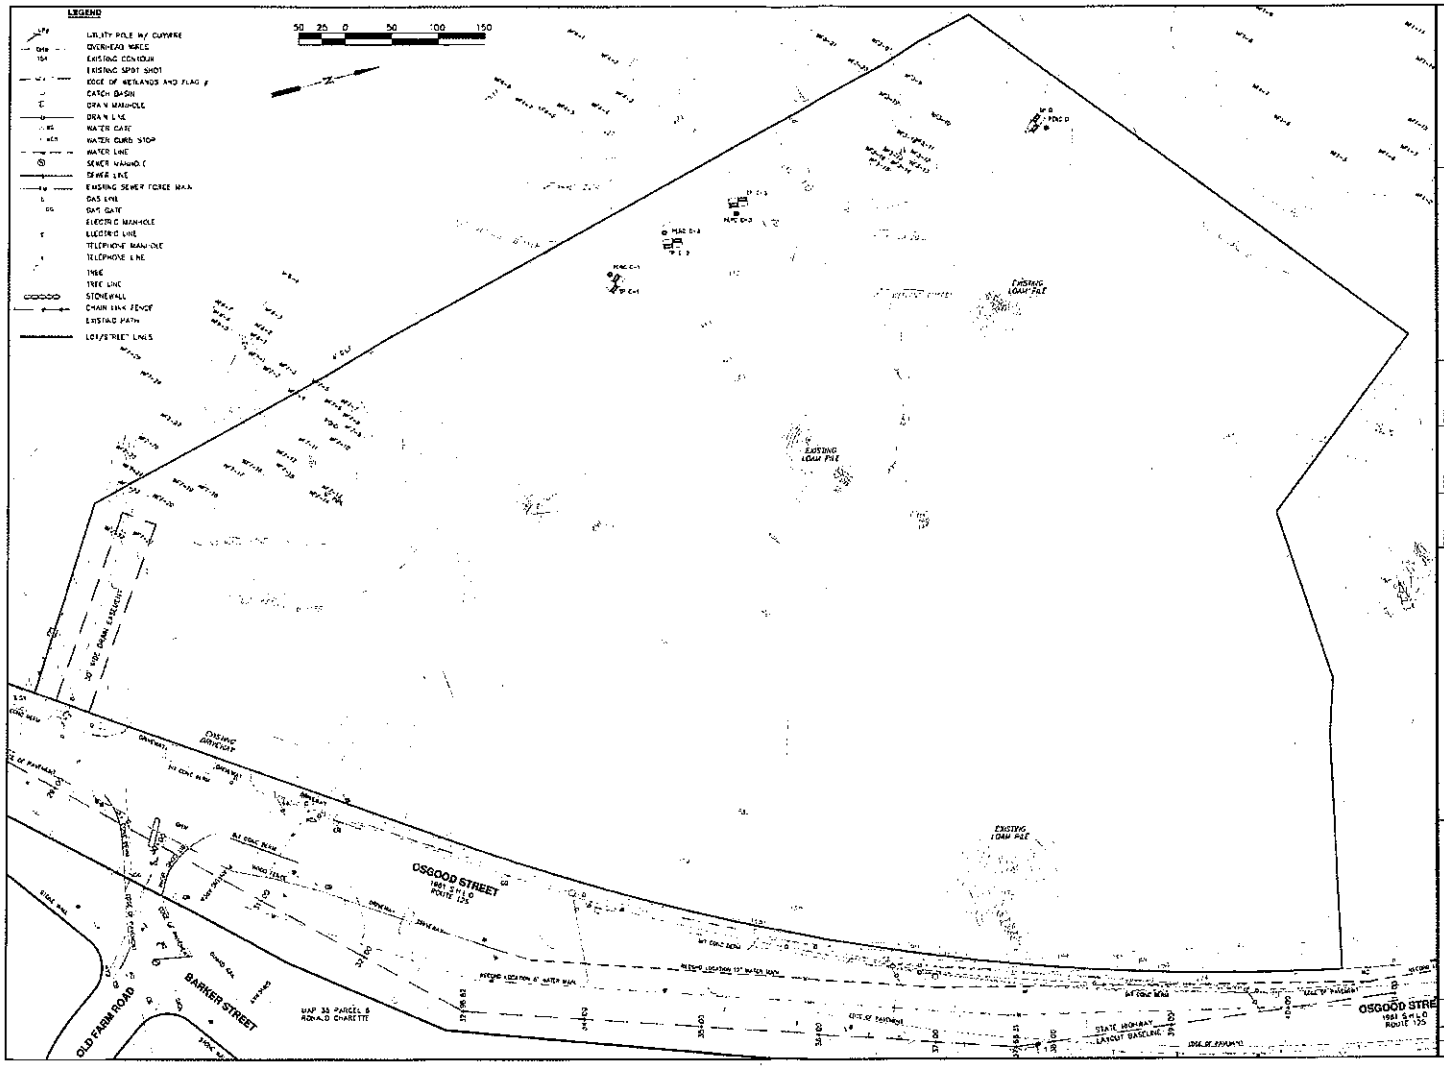
LEGEND
UTILITY POLE W/ GUYWIRE
OVERHEAD WIRES
EXISTING CONTOUR
EXISTING SPOT SHOT
EDGE OF WETLANDS AND FLAG #
CATCH BASIN
DRAIN MANHOLE
DRAIN LINE
WATER GATE
WATER CURB STOP
WATER LINE
SEWER MANHOLE
SEWER LINE
EXISTING SEWER FORCE MAIN
GAS LINE
GAS GATE
ELECTRIC MANHOLE
ELECTRIC LINE
TELEPHONE MANHOLE
TELEPHONE LINE
TREE
TREE LINE
STONEWALL
CHAIN LINK FENCE
EXISTING PATH
LOT/"PIE" LINES
50 25 0 50 100 150
EXISTING LOAM PILE
EXISTING DRIVEWAY
OSGOOD STREET
ROUTE 125
OLD FARM ROAD
BARKER STREET
MAP 38 PARCEL 8
RONALD CHARETTE
STATE HIGHWAY LAYOUT BASELINE
EDGE OF PAVEMENT
EDGE OF WETLANDS
REGISTRY USE ONLY
APPROVED BY THE TOWN OF NORTH ANDOVER PLANNING BOARD
DATE
DATE
DESCRIPTION
CHK
DSC
DRW
EXISTING CONDITIONS
FORGETTA FARMS
NORTH ANDOVER, MA
Prepared for
Forgetta Farm Development, LLC
1049 Turnpike Street
North Andover, Massachusetts 01845
Marchionda
& Associates, L.P.
Engineering and Planning Consultants
67 Montvale Avenue
Suite 1
Stoneham, MA 02180
TEL: (781) 438-5151
FAX: (781) 438-9854
Email: engineering@marchionda.com
Website: www.marchionda.com
DATE: 1/1/40
J.O.B. NO.: 020-01
SCALE: 1"=50'
SHEET 0-3